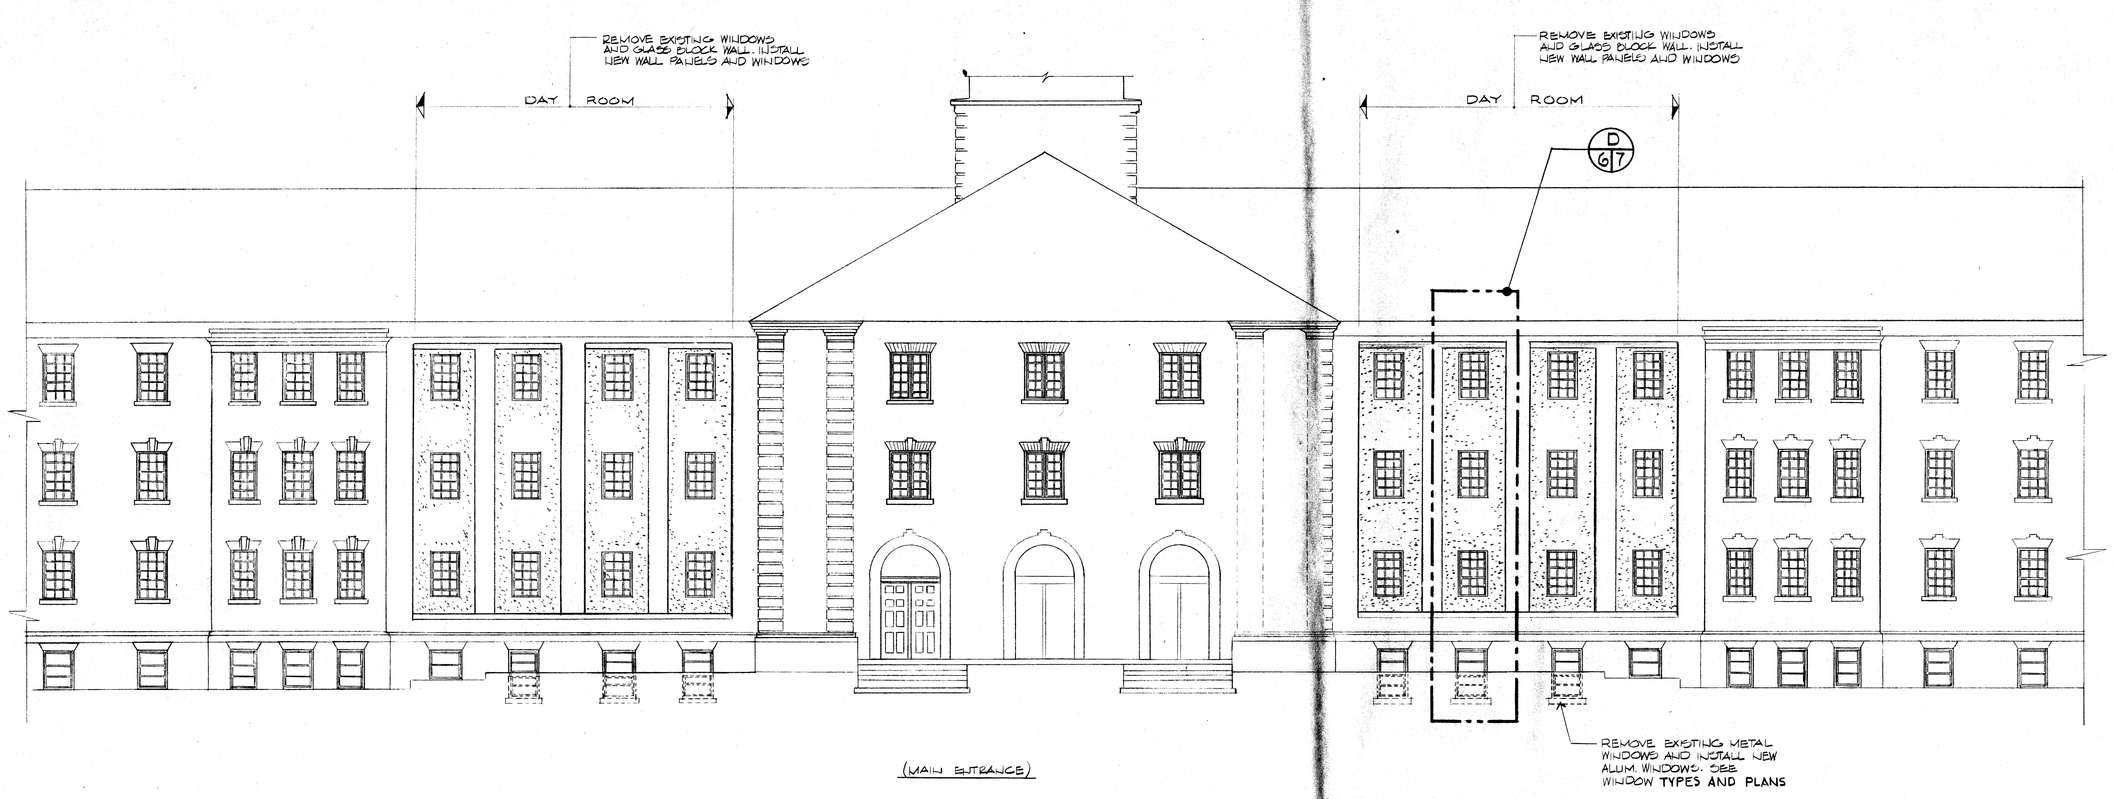


ELEVATION (A) 2,3 E 4 6
SCALE: 1/8" = 1'-0"

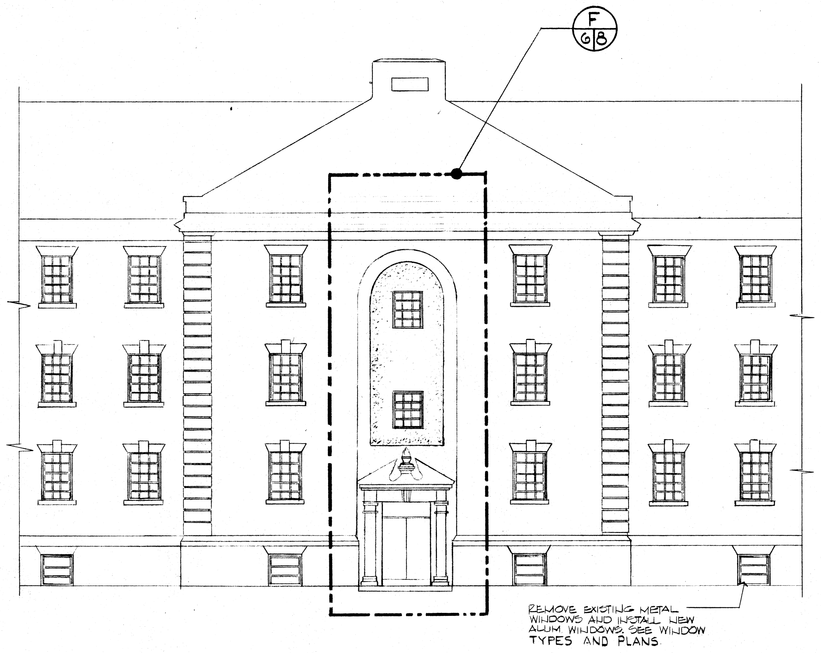


ELEVATION (B) 2,3 E 4 6
SCALE: 1/8" = 1'-0"

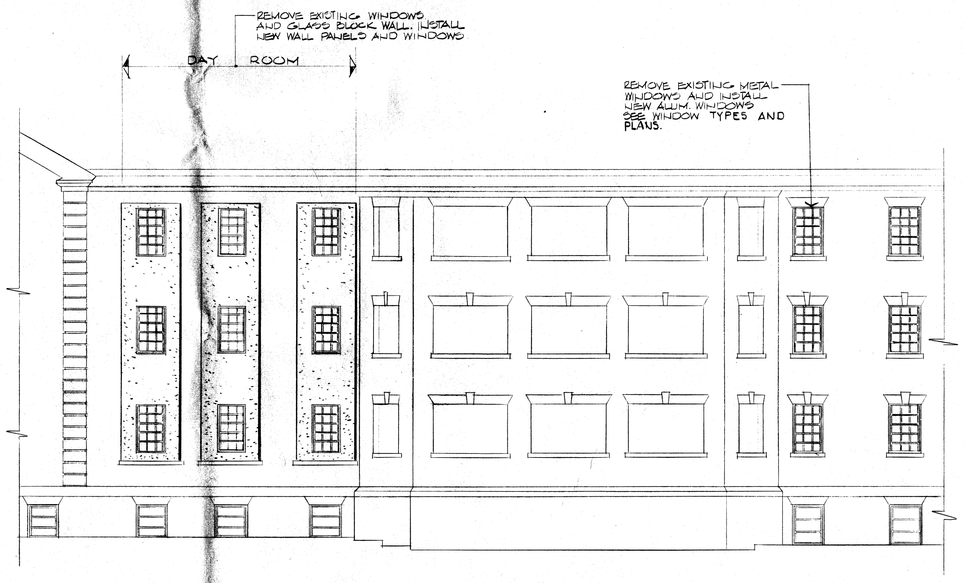


ELEVATION (C) 2,3 E 4 6
SCALE: 1/8" = 1'-0"

| drawing title | STATE OF CONNECTICUT<br>DEPT. OF ADMINISTRATIVE SERVICES<br>BUREAU OF PUBLIC WORKS<br>NORMAN E. CUTTS — DEP. COMMISSIONER |
|---|---|
| ELEVATIONS | |
| REVISIONS: mark / date / description | plans prepared by: cahn inc., WALLINGFORD, CONNECTICUT |
| | date: MAY 1981 |
| | scale: AS NOTED |
| | project: IMPLEMENTATION OF ENERGY CONSERVATION MEASURES, KENT HOUSE, FAIRFIELD HILLS HOSPITAL, NEWTOWN, CONN. 06470 |
| | drawn by: RJL |
| | reviewed by: [illegible] |
| | project no. 81-A-206 |
| | drawing no. 6 |

STATE OF CONNECTICUT — CLARENCE W. MERTON — REGISTERED PROFESSIONAL ENGINEER