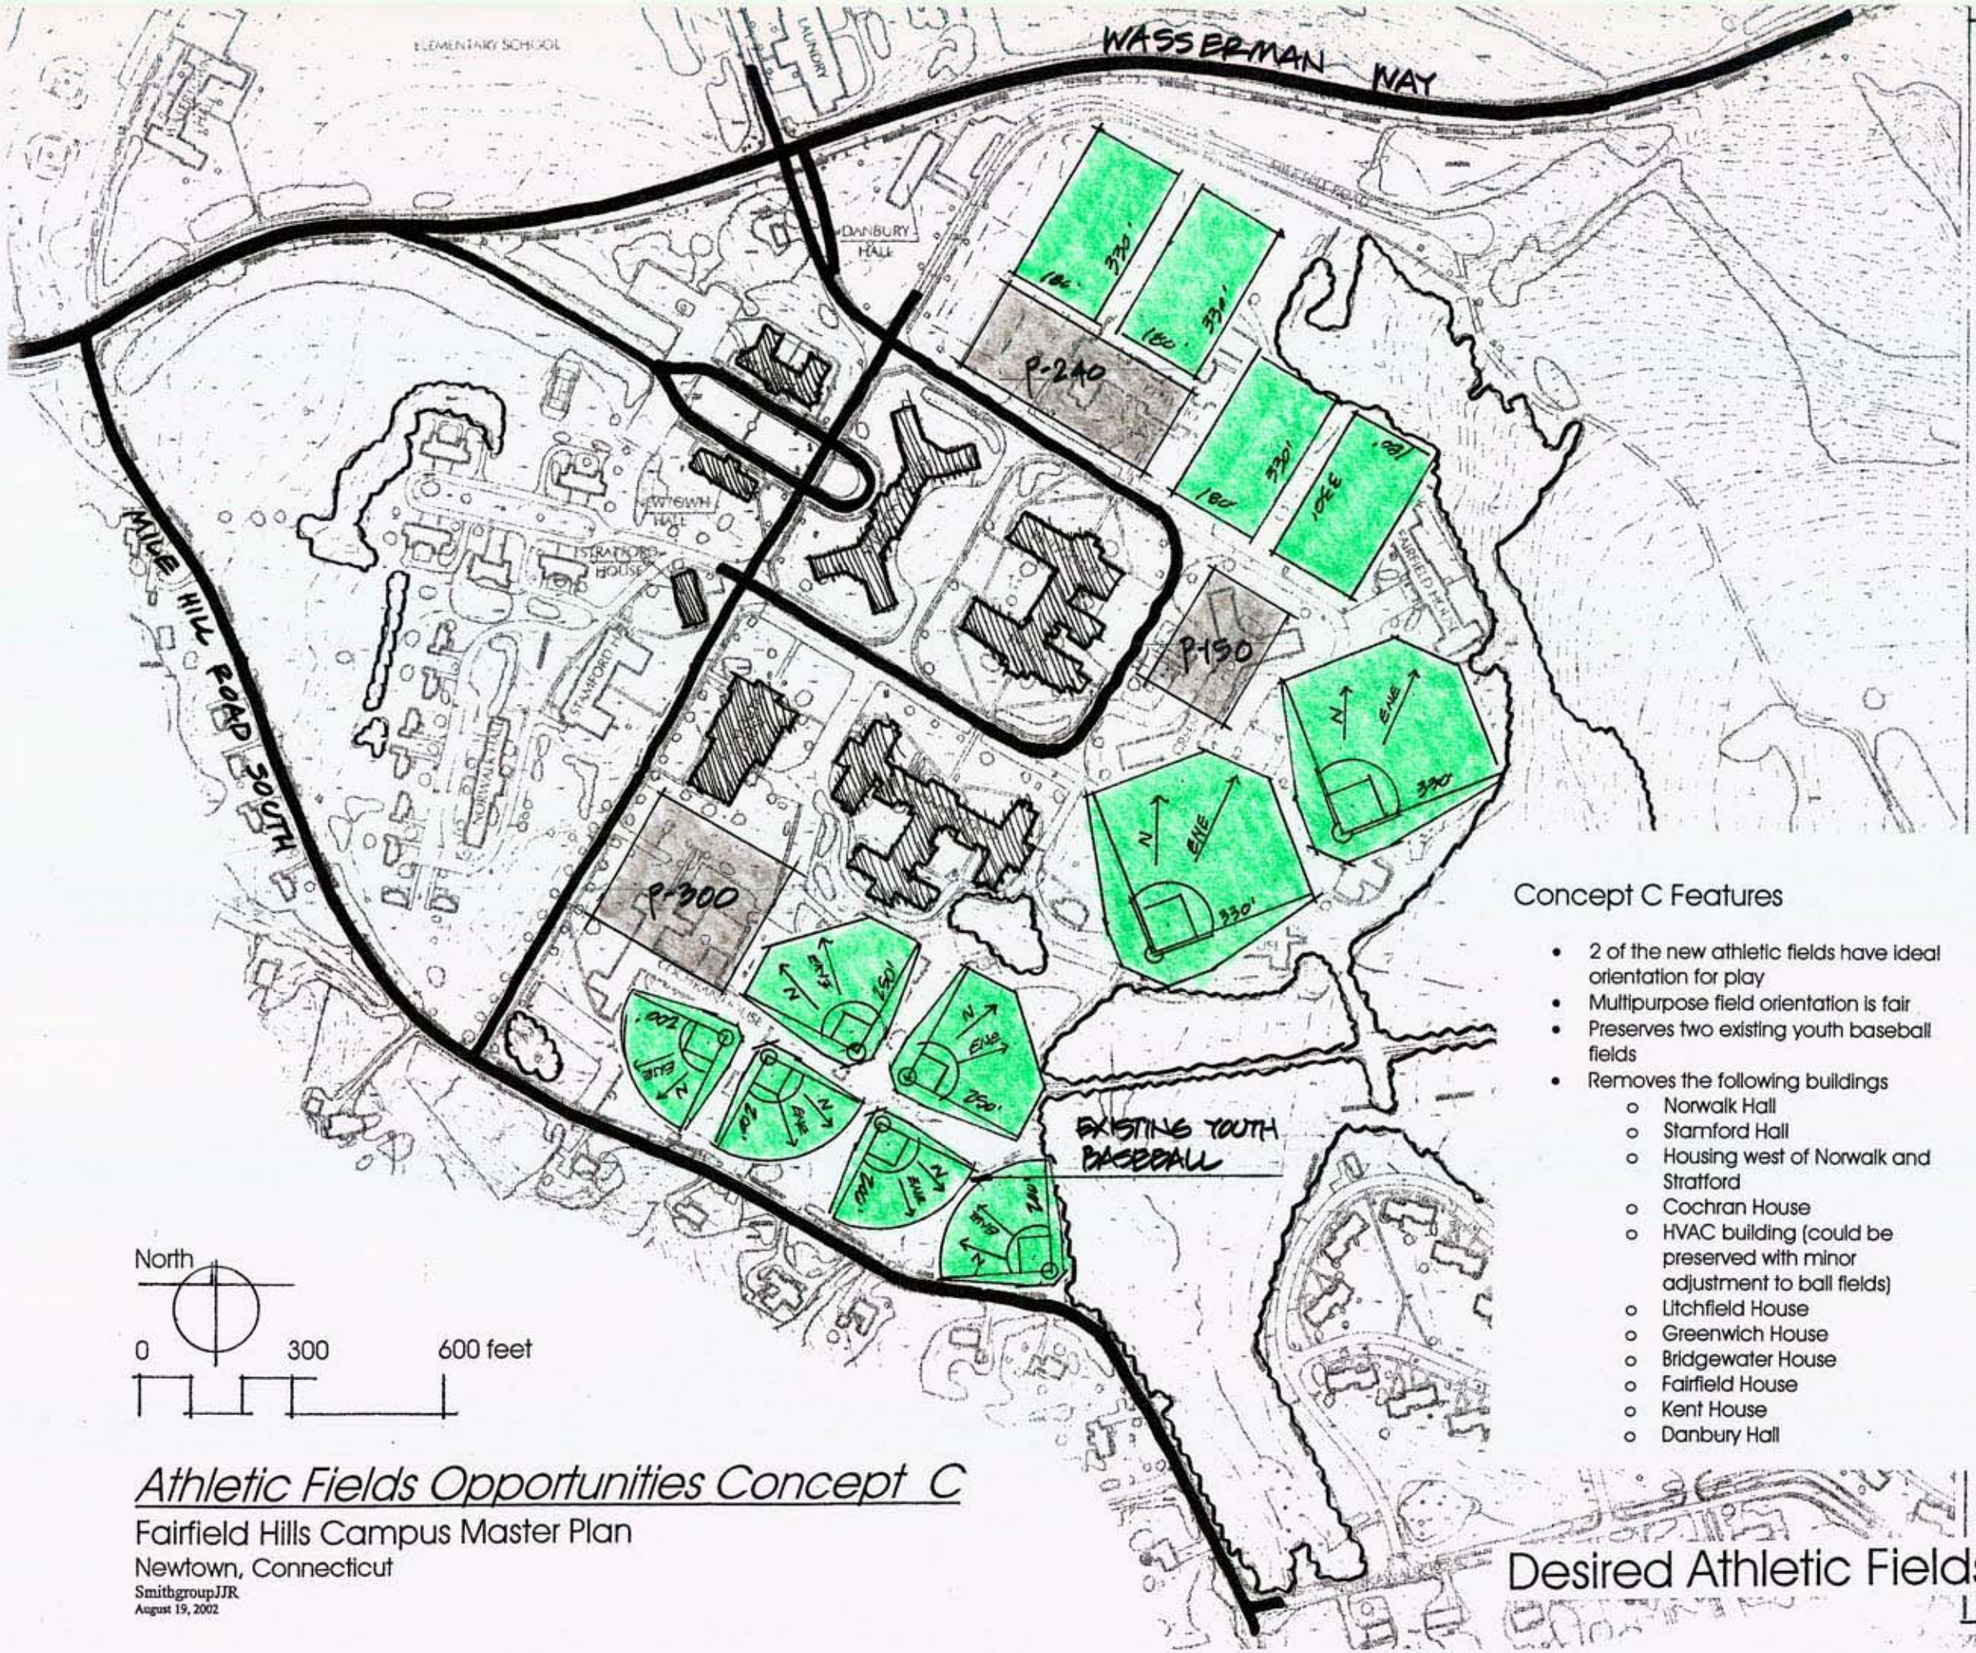

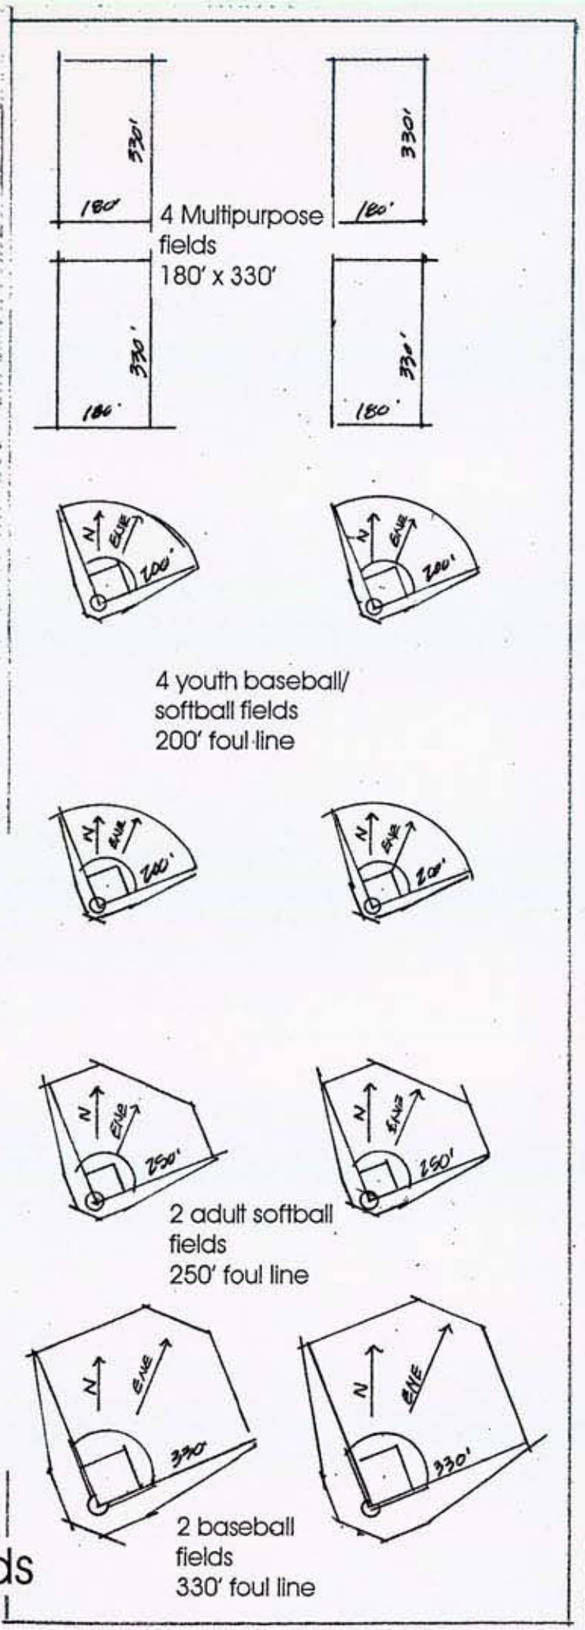

Concept C Features

- 2 of the new athletic fields have ideal orientation for play
- Multipurpose field orientation is fair
- Preserves two existing youth baseball fields
- Removes the following buildings
  - Norwalk Hall
  - Stamford Hall
  - Housing west of Norwalk and Stratford
  - Cochran House
  - HVAC building (could be preserved with minor adjustment to ball fields)
  - Litchfield House
  - Greenwich House
  - Bridgewater House
  - Fairfield House
  - Kent House
  - Danbury Hall

Athletic Fields Opportunities Concept C

Fairfield Hills Campus Master Plan

Newtown, Connecticut

SmithgroupJJR

August 19, 2002

Desired Athletic Fields