BRANCH CIRCUIT PANEL SCHEDULE

PANEL DESIGNATION	SERVING	BRANCH CKT BKR FRAME	TRIP	POLE	NO OF BKRS ACTIVE	SPARE	TOTAL	MOUNTING	REMARKS
LTG. PNL. LP-BA1 120/240V. 1Φ, 3W.	BASEMENT STAIR #2 LTG.	50	20	1	8	4	12	RECESSED	
LTG. PNL. LP-BA2 120/240V. 1Φ, 3W.	BASEMENT LEFT WING LTG. & RECEPTL'S	50	20	1	8	4	12	" "	
LTG. PNL LP-BB1 120/240V. 1Φ, 3W.	BASEMENT STAIR #6 LTG.	50	20	1	8	4	12	" "	
LTG. PNL. LP-BB2 120/240V. 1Φ, 3W.	BASEMENT RIGHT WING LTG. & RECEPTL'S	50	20	1	8	4	12	" "	
LTG. PNL. LP-BC 120/240V. 1Φ, 3W.	BASEMENT CENTER CORE LTG. & RECEPTL'S	50	20	1	6	4	10	SURFACE	
LTG. PNL. LP-1A 120/240V. 1Φ, 3W	FIRST FLOOR LEFT WING LTG. & RECEPTL'S	50 50	20 20	1 1GFI	14 1	9 –	23 1	RECESSED	
LTG. PNL. LP-1B 120/240V. 1Φ, 3W.	FIRST FLOOR RIGHT WING LTG. & RECEPTL'S	50 50	20 20	1 1GFI	12 1	11 –	23 1	" "	

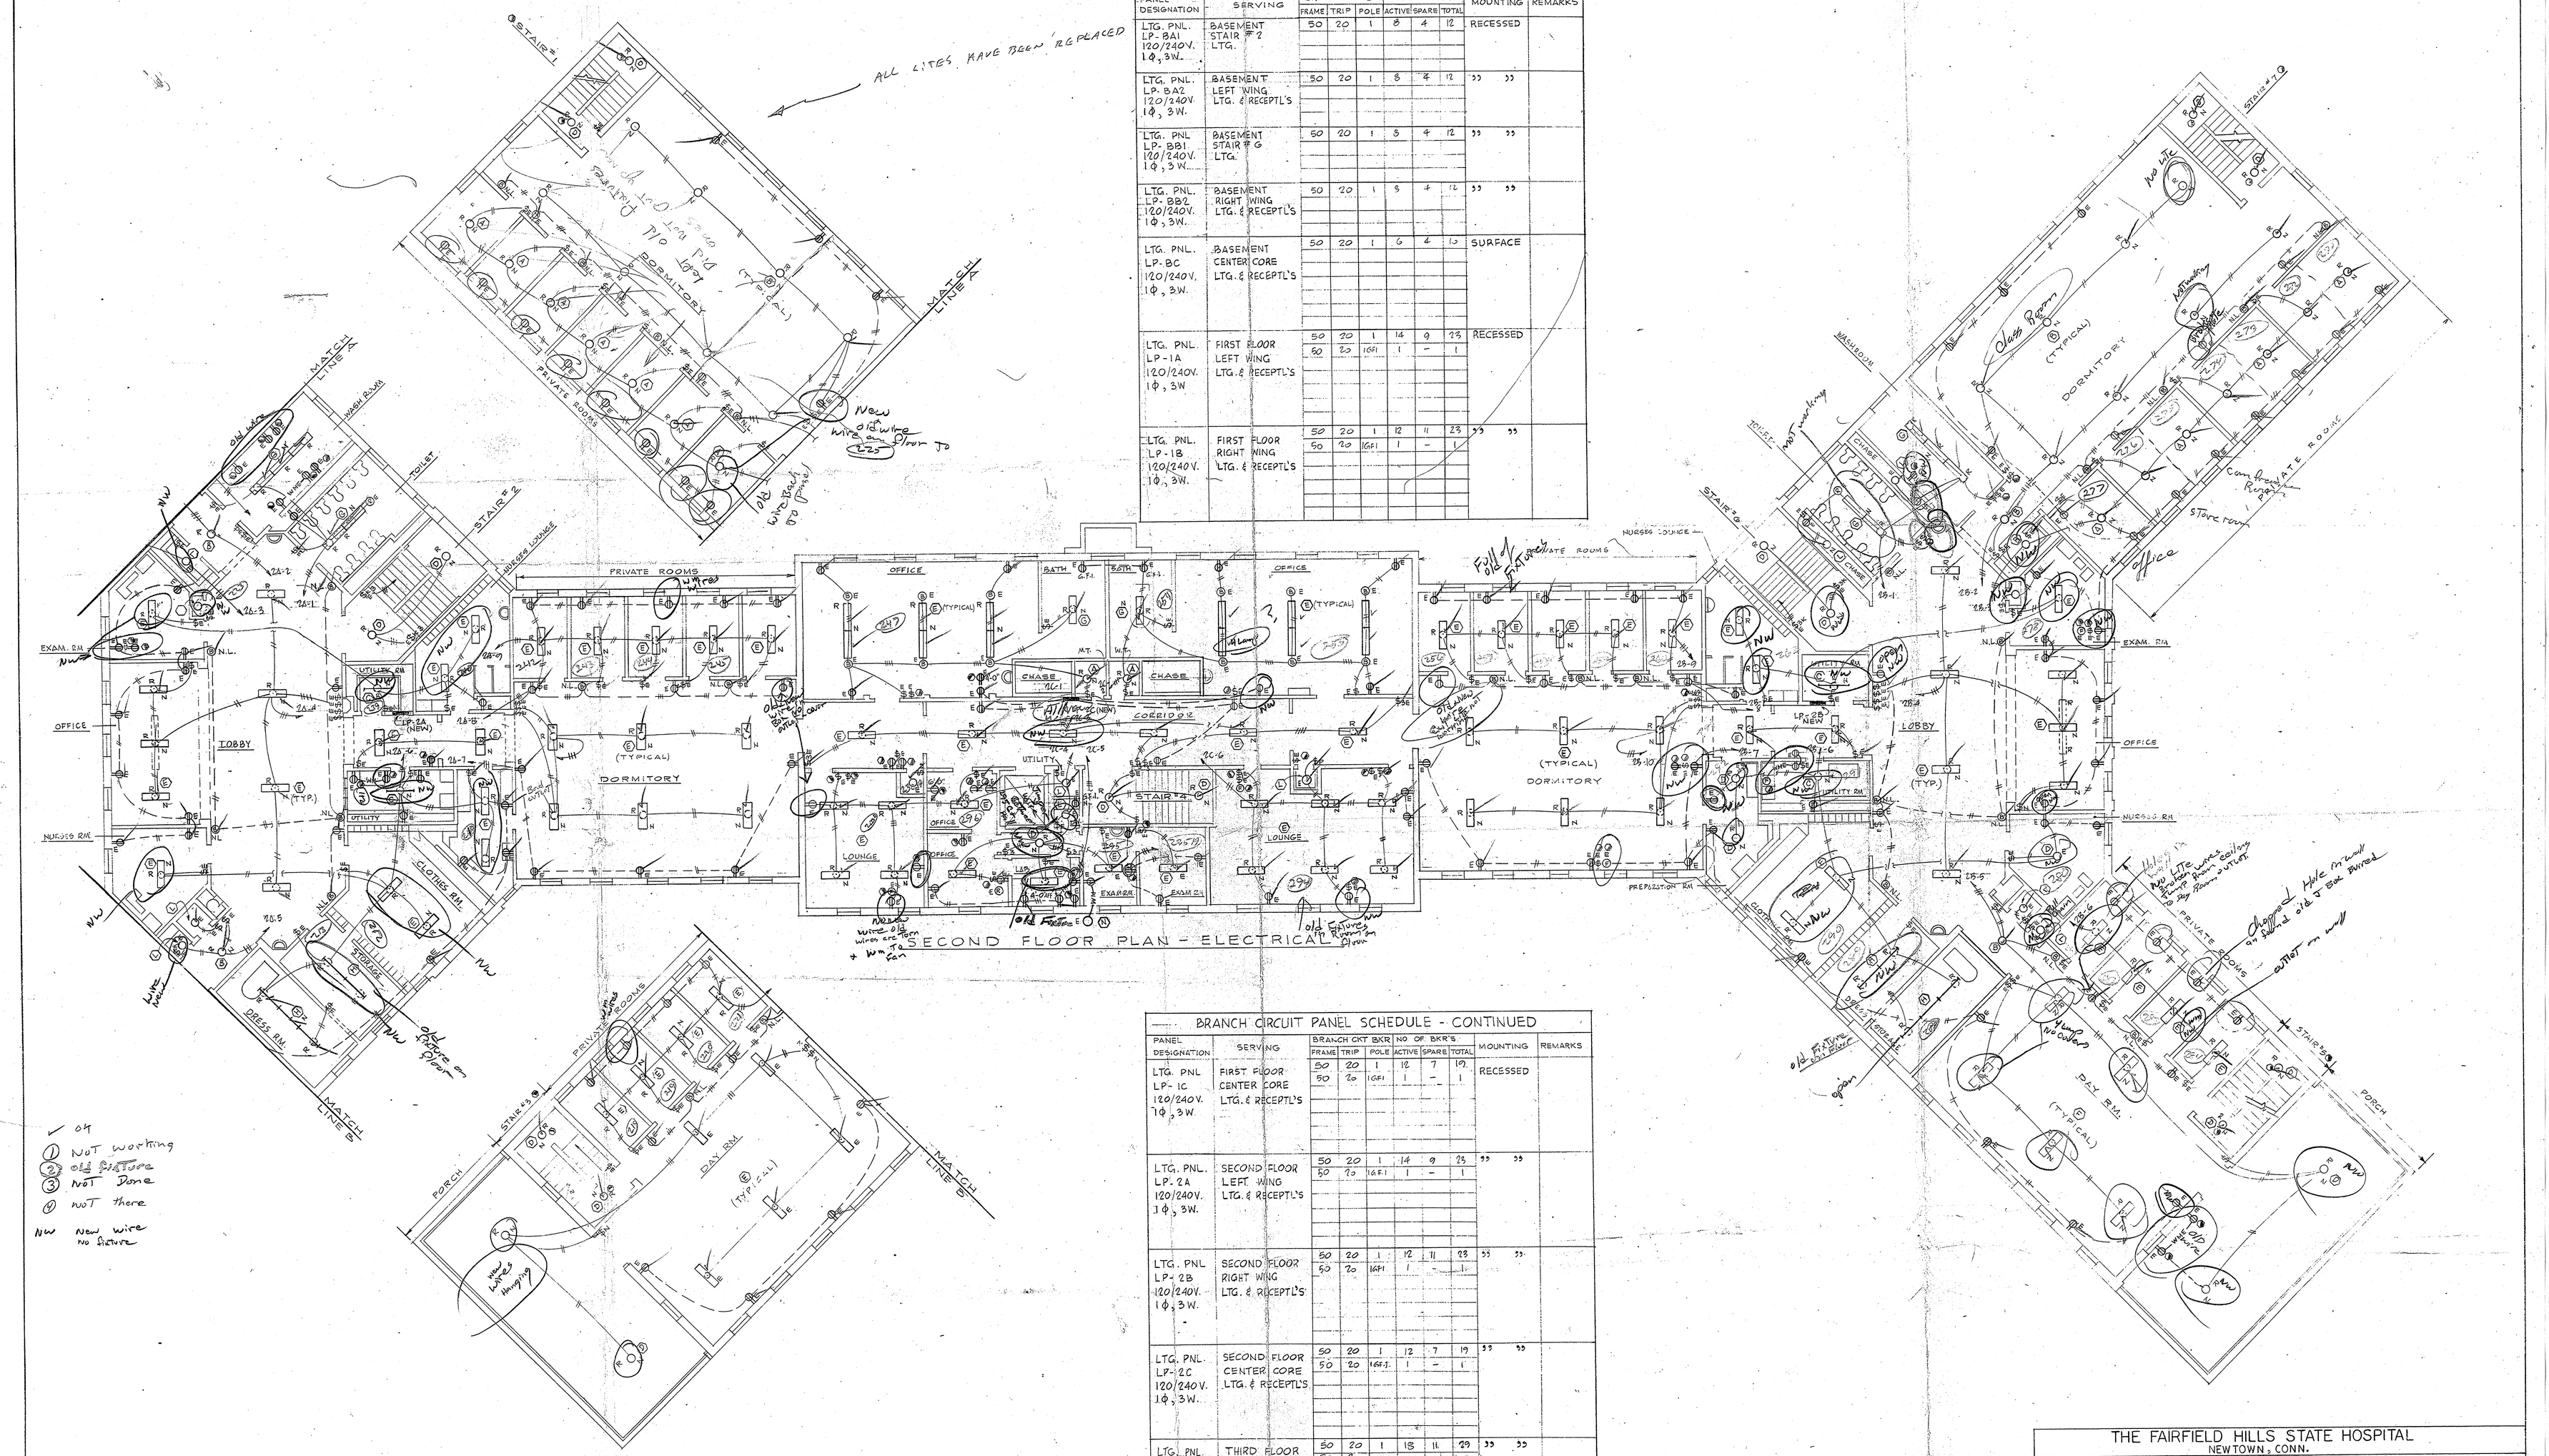

✓ OK
① NOT working
② old fixture
③ NOT Done
④ NOT there
NW New wire no fixture

BRANCH CIRCUIT PANEL SCHEDULE - CONTINUED

PANEL DESIGNATION	SERVING	BRANCH CKT BKR FRAME	TRIP	POLE	NO OF BKR'S ACTIVE	SPARE	TOTAL	MOUNTING	REMARKS
LTG. PNL LP-1C 120/240V. 1Φ, 3W.	FIRST FLOOR CENTER CORE LTG. & RECEPTL'S	50 50	20 20	1 1GFI	12 1	7 –	19 1	RECESSED	
LTG. PNL. LP-2A 120/240V. 1Φ, 3W.	SECOND FLOOR LEFT WING LTG. & RECEPTL'S	50 50	20 20	1 1GFI	14 1	9 –	23 1	" "	
LTG. PNL LP-2B 120/240V. 1Φ, 3W.	SECOND FLOOR RIGHT WING LTG. & RECEPTL'S	50 50	20 20	1 1GFI	12 1	11 –	23 1	" "	
LTG. PNL. LP-2C 120/240V. 1Φ, 3W.	SECOND FLOOR CENTER CORE LTG. & RECEPTL'S	50 50	20 20	1 1GFI	12 1	7 –	19 1	" "	
LTG. PNL. LP-3C 120/240V 1Φ, 3W	THIRD FLOOR CENTER CORE LTG. & RECEPTL'S	50 50	20 20	1 1GFI	13 1	11 –	24 1	" "	

THE FAIRFIELD HILLS STATE HOSPITAL
NEWTOWN, CONN.

REVISIONS		
NO	DESCRIPTION	DATE

STATE OF CONNECTICUT
BUREAU OF PUBLIC WORKS

DRAWN C.B.
CHECKED A.W.
APPROVED S.I.T.

ELECTRICAL
SECOND FLOOR PLAN
SHELTON HOUSE

PROJ. NO.
DWG. NO. E-5

TIZIAN ENGINEERING ASSOCIATES INC.
CONSULTING ENGINEERS
99 PROSPECT ST. STAMFORD, CONN.

SCALE 1/8" = 1'-0"
DATE APRIL 1ST, 1983