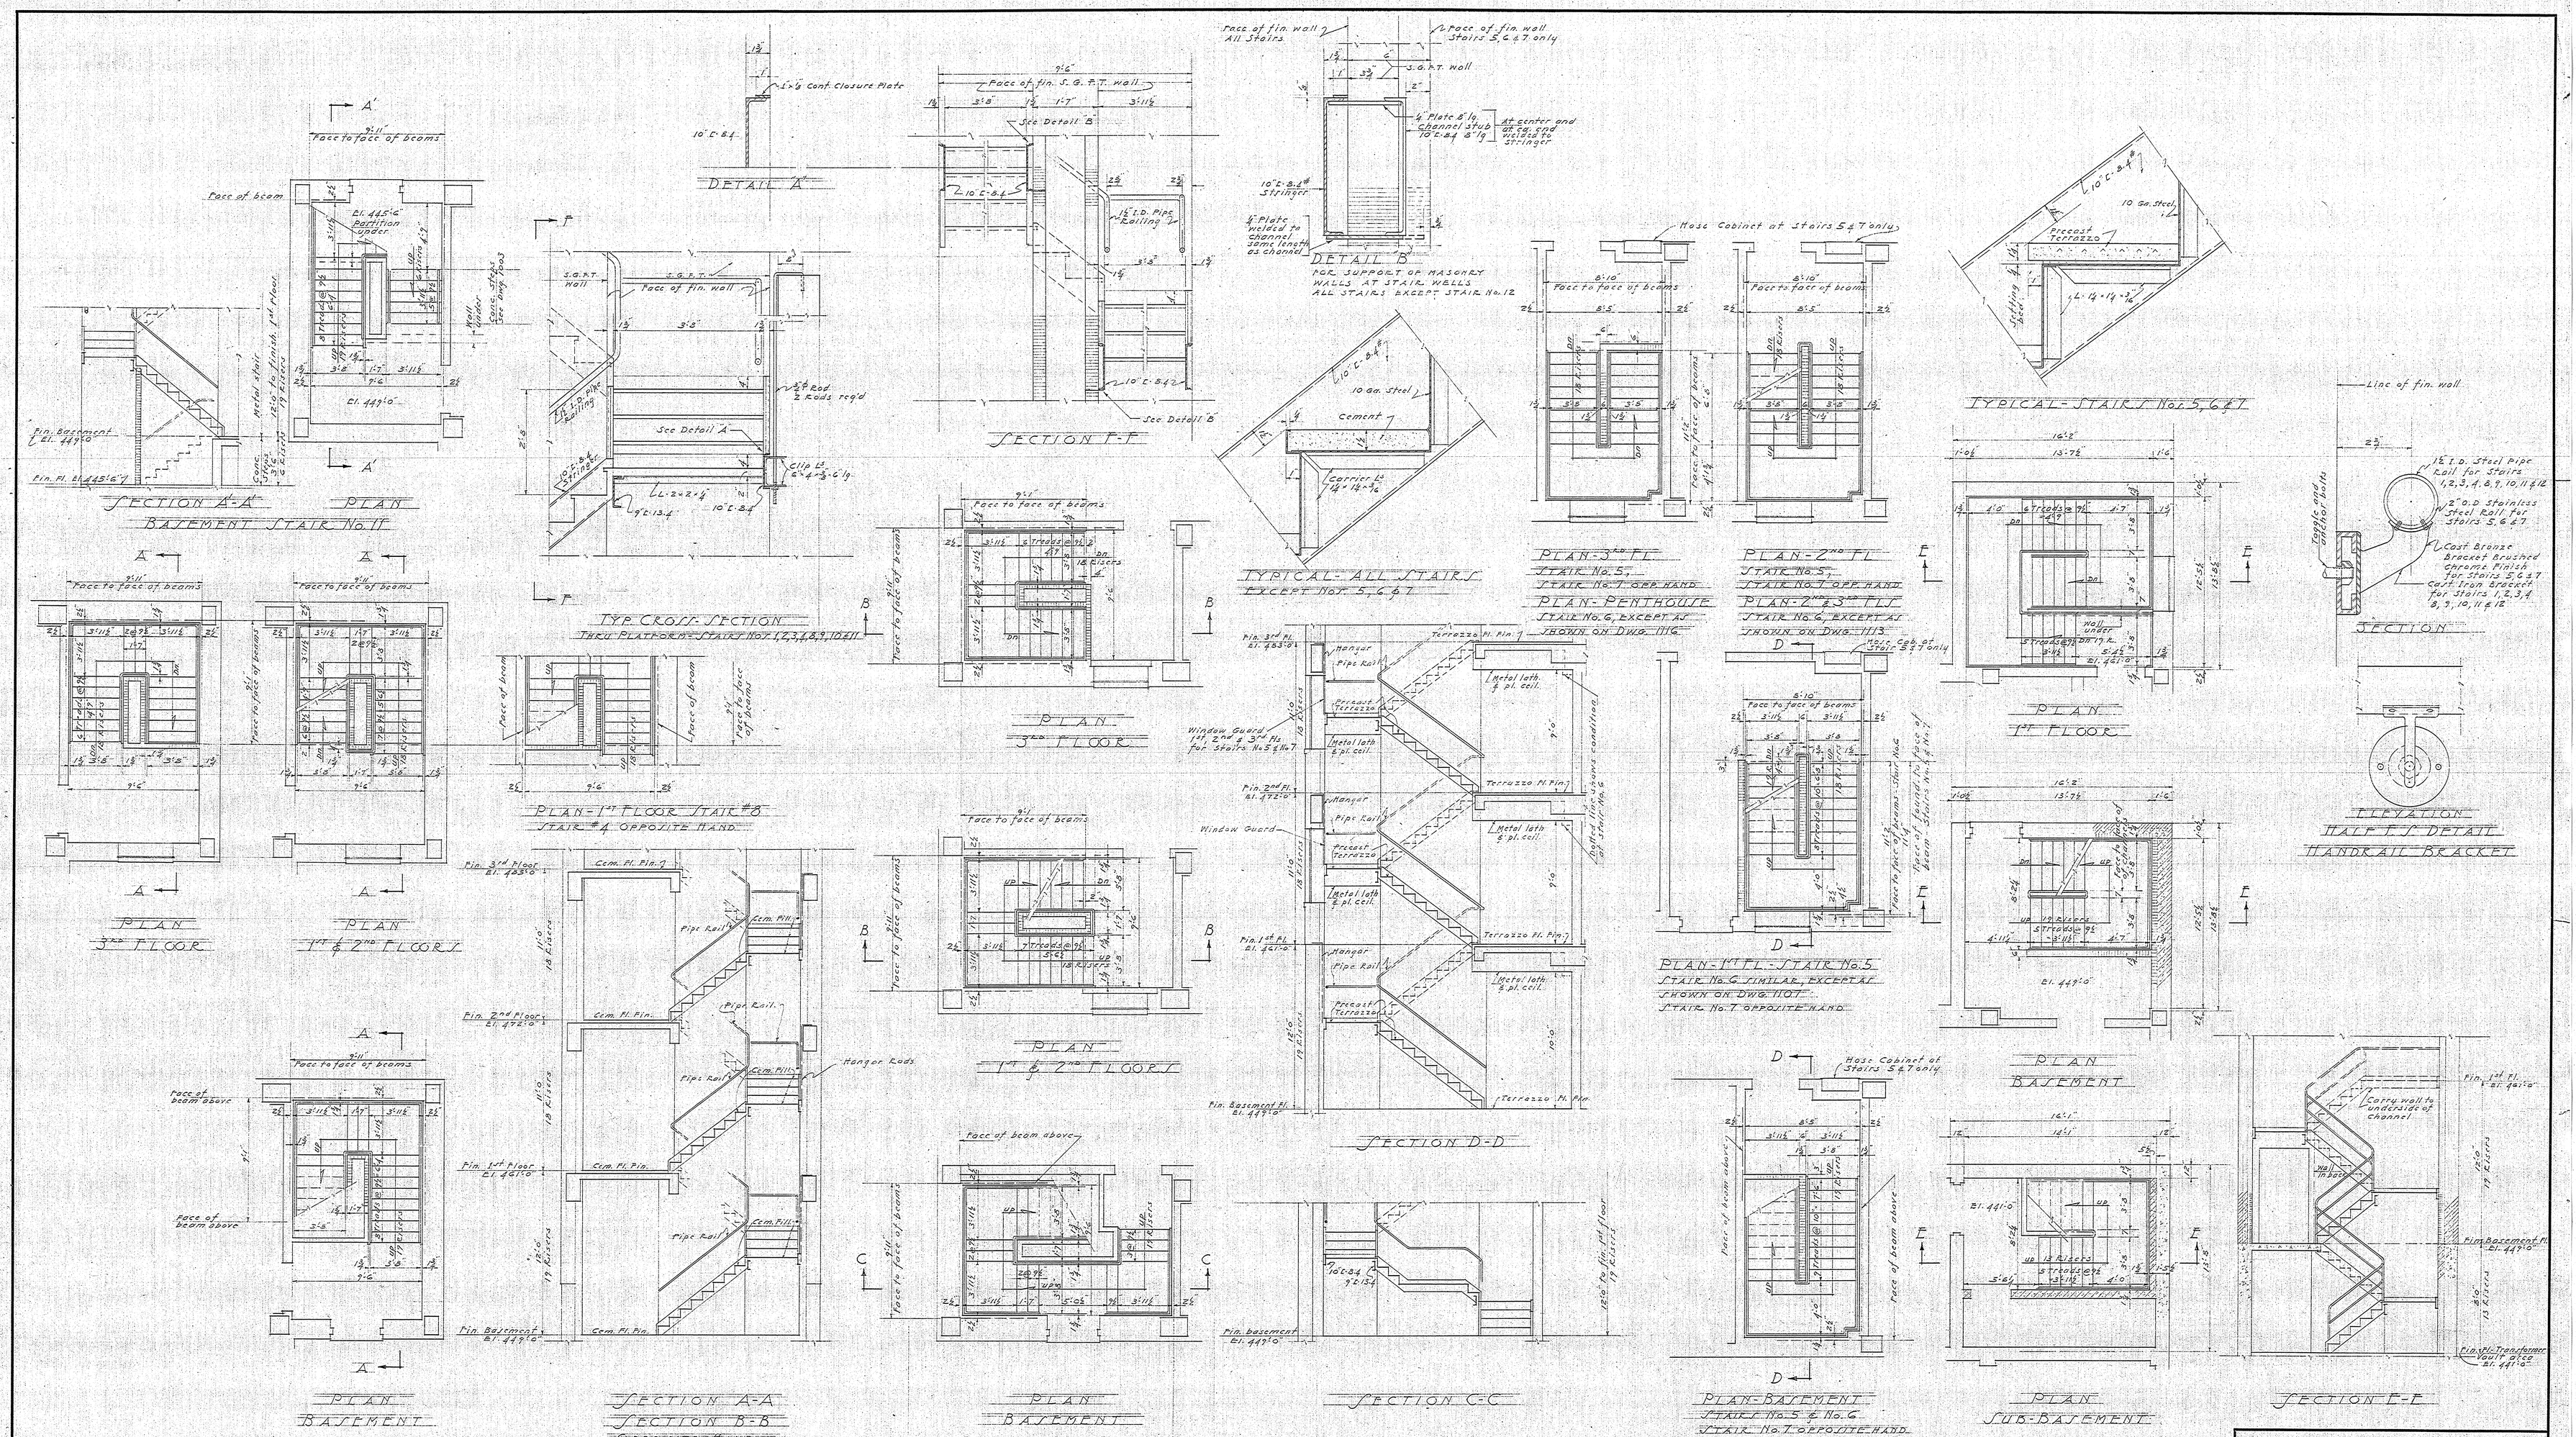
SECTION A-A
PLAN
BASEMENT STAIR No. 11
DETAIL A
SECTION F-F
DETAIL B
FOR SUPPORT OF MASONRY WALLS AT STAIR WELLS ALL STAIRS EXCEPT STAIR No. 12
TYPICAL - ALL STAIRS EXCEPT Nos. 5, 6 & 7
TYPICAL - STAIR Nos. 5, 6 & 7
TYP. CROSS SECTION THRU PLATFORMS - STAIRS Nos. 1, 2, 3, 4, 8, 9, 10 & 11
PLAN - 3rd FL
STAIR No. 5
STAIR No. 7 OPP. HAND
PLAN - PENTHOUSE
STAIR No. 6, EXCEPT AS SHOWN ON DWG. 1116
PLAN - 2nd FL
STAIR No. 5
STAIR No. 7 OPP. HAND
PLAN - 2nd & 3rd FL
STAIR No. 6, EXCEPT AS SHOWN ON DWG. 1113
PLAN
1st FLOOR
SECTION
ELEVATION
HALF F-F DETAIL
HANDRAIL BRACKET
PLAN - 1st FL. - STAIR No. 5
STAIR No. 6 SIMILAR, EXCEPT AS SHOWN ON DWG. 1107
STAIR No. 7 OPPOSITE HAND
PLAN
BASEMENT
PLAN - 1st FLOOR STAIR #8
STAIR #4 OPPOSITE HAND
PLAN
3rd FLOOR
PLAN
1st & 2nd FLOOR
PLAN
1st & 2nd FLOOR
SECTION D-D
SECTION C-C
PLAN
BASEMENT
SECTION A-A
SECTION B-B
OPPOSITE HAND
PLAN
BASEMENT
PLAN - BASEMENT
STAIR No. 5 & No. 6
STAIR No. 7 OPPOSITE HAND
PLAN
SUB-BASEMENT
SECTION E-E
STAIR No. 1 AS SHOWN
STAIR No. 11 SIMILAR EXCEPT AS SHOWN FOR BASEMENT
STAIR No. 4 SIMILAR EXCEPT AS SHOWN FOR FIRST FLOOR
STAIR No. 8 SIMILAR EXCEPT AS SHOWN FOR 1st FLOOR
SEE 6 PLANS FOR ORIENTATION
STAIRS No. 2
STAIRS No. 3, No. 9 & No. 10
SIMILAR - SEE 6 PLANS FOR ORIENTATION
STAIRS No. 5, No. 6 & No. 7
SEE 6 PLANS FOR ORIENTATION
STAIR No. 12
NO. | DATE | REVISION | BY | CKD. | NO. | DESCRIPTION | ARCH. | STRUCT. | MECH. | ELEC. | PROJECT MANAGER
CONTRACTOR TO VERIFY AND BE RESPONSIBLE FOR ALL DIMENSIONS
SCHEDULE OF LIMITED APPROVALS
DRAWING TITLE
STAIR DETAILS
ISSUED 6-1-58 CORRECT FOR P.W.D. REVIEW
JAROS, BAUM & BOLLES
CONSULTING MECHANICAL ENGINEERS
415 LEXINGTON AVENUE
NEW YORK, N. Y.
STATE OF CONNECTICUT
PUBLIC WORKS DEPARTMENT
RALPH G. MACY, COMMISSIONER
DRAWN BY: J.L.I.B.
APPROVED BY:
ADMISSIONS AND INTENSIVE TREATMENT BUILDING
FAIRFIELD STATE HOSPITAL
NEWTOWN, CONN.
PROJECT NO. B/A-A-82
DRAWING NO. 1128
DATE:
SCALE: 1/4"=1'-0" 1/2"=1'-0" 3/4"=1'-0"
WESTCOTT & MAPES, INC.
ARCHITECTS & ENGINEERS — NEW HAVEN, CONN.
COMPLETE APPROVAL | ARCHITECT | STRUCT. ENG. | MECH. ENG. | ELEC. ENG.
PROJECT MANAGER
51555